Figured dimensions only are to be taken from this drawing.
All dimensions are to be checked on site before any work is put in hand.
IF IN DOUBT ASK.

CDM:
Hazard Elimination & Risk Reduction has been undertaken and recorded where appropriate, in accordance with the requirements of 'The Construction (Design and Management) Regulations 2015' and the associated 'Industry Guidance for Designers'

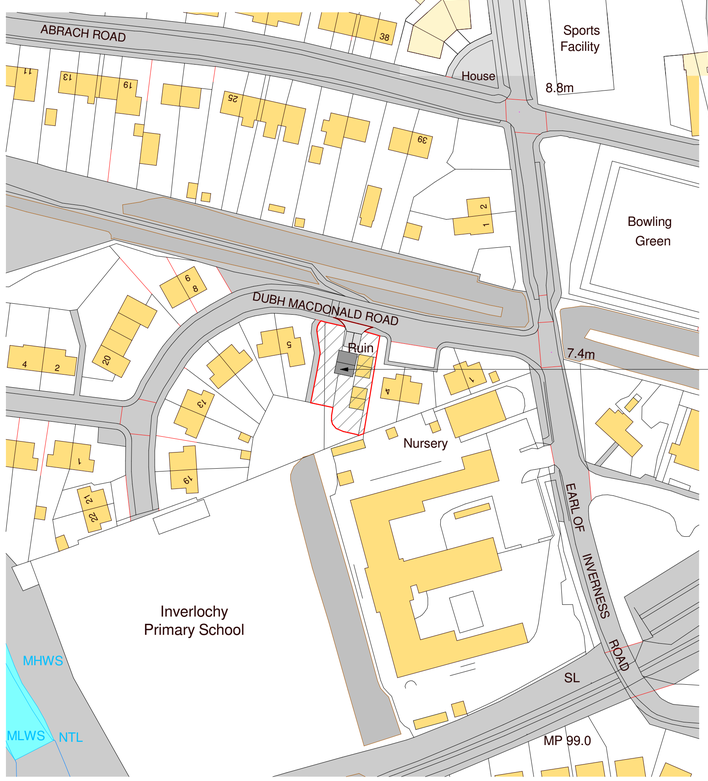

Rev	Description	Date

COLIN ARMSTRONG
ARCHITECTS

Lyle House, Fairways Business Park,
Inverness IV2 6AA

T : 01463 712 288
W : www.colinarmstrong.com

Client
Jahama Highland Estates

Project
PIP - Proposed New Dwellings
Inverlochy, Fort William

Project No.	2020
Drawing No.	RT1_PL90_002
Revision	

Development Locations Plan

Status

Date Created July '21	Drawn by DJC
Scale 1 : 1000	Sheet @ A1

From file : X:\Documents\2020 - Lundy Road East\02. WORK IN PROGRESS\2.1 BIM Models\2020_CAA_RT1_2019_Lundy Road East.rvt
Printed on : 14/07/2021 14:13:23